



施工平面図

S=1:40

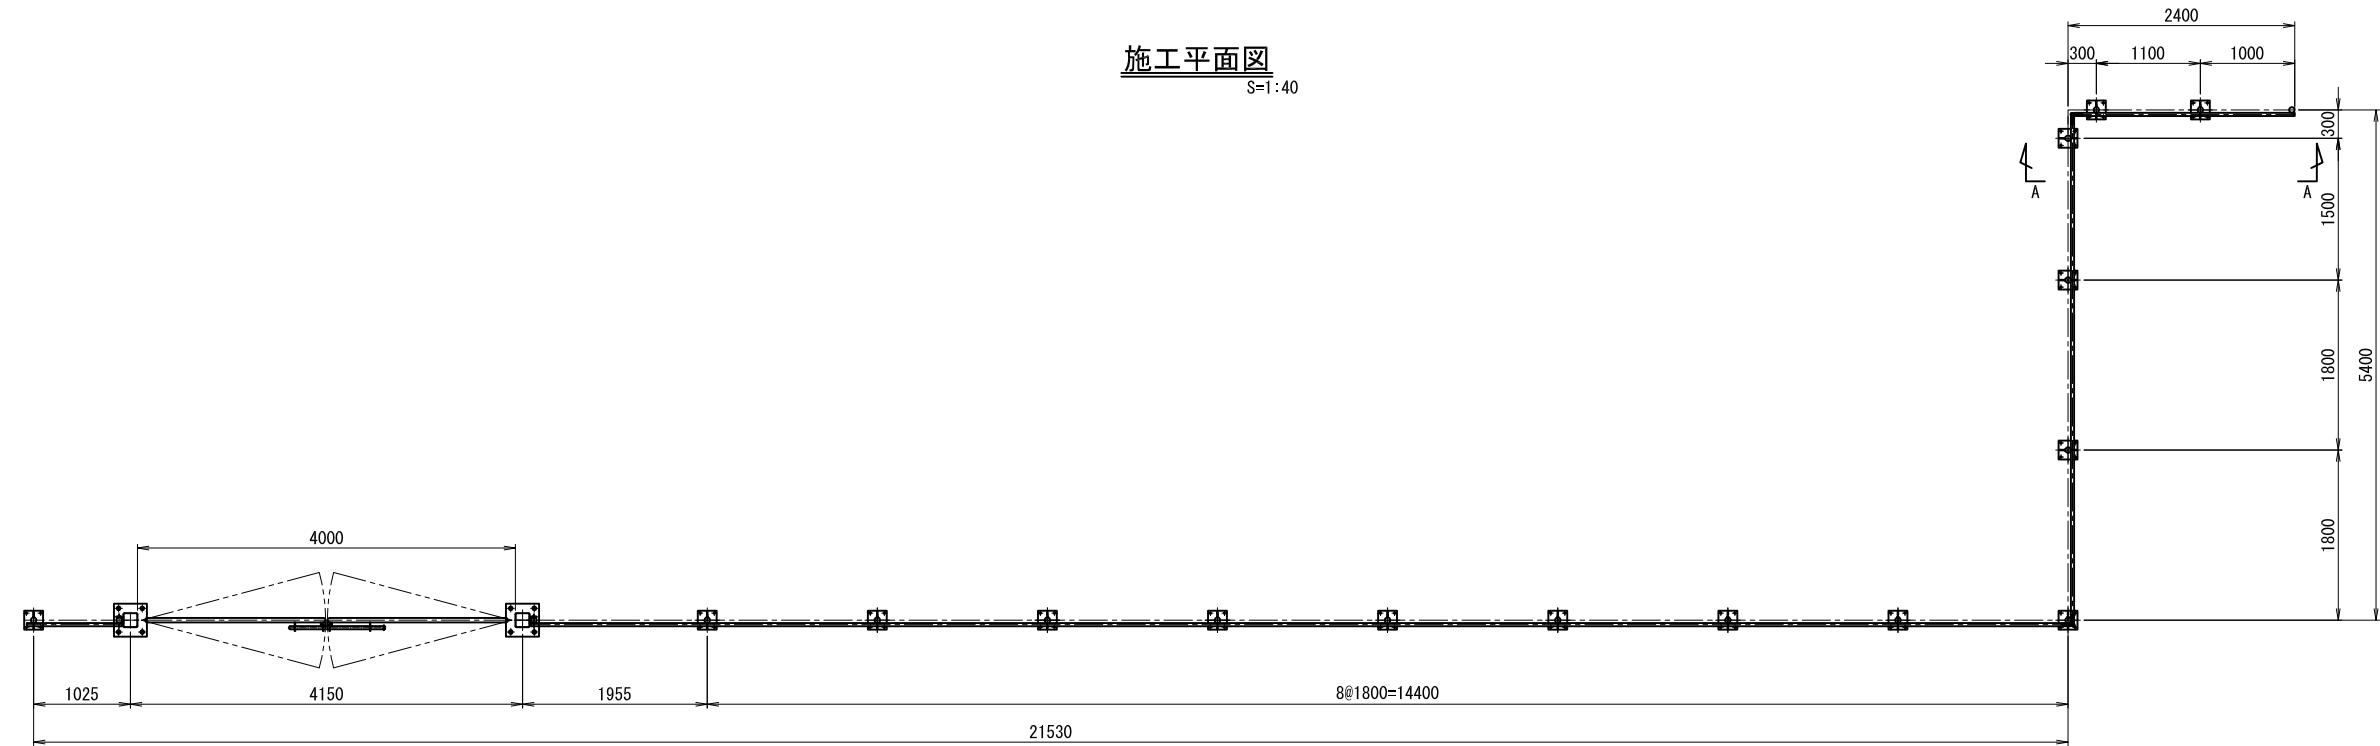


Uボルトナット詳細図

S=1:2

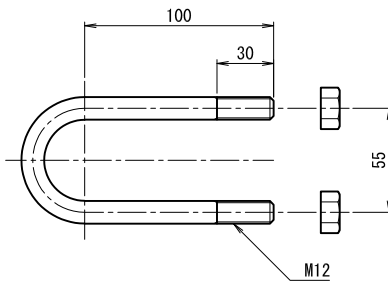


金網取付金具詳細図

S=1:2

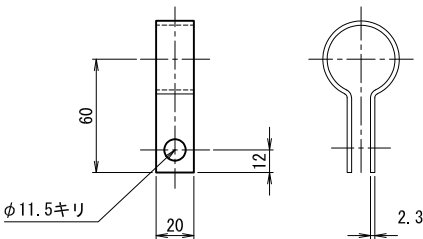


平面図

S=1:20

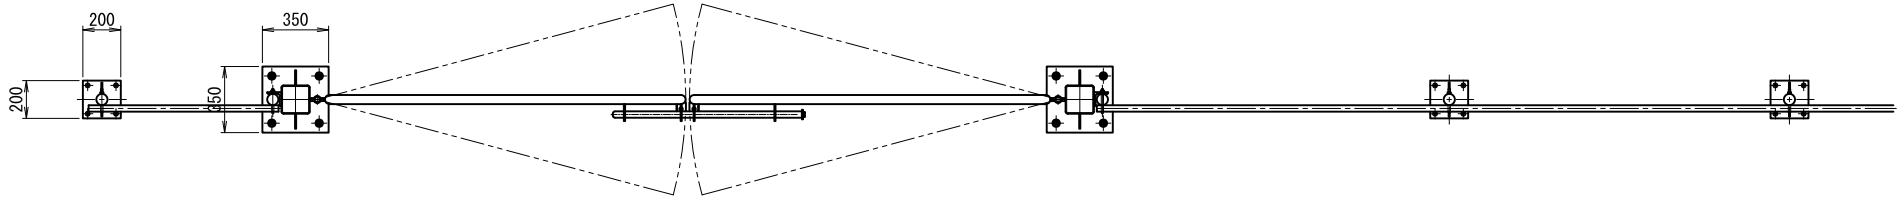

正面図

S=1:20

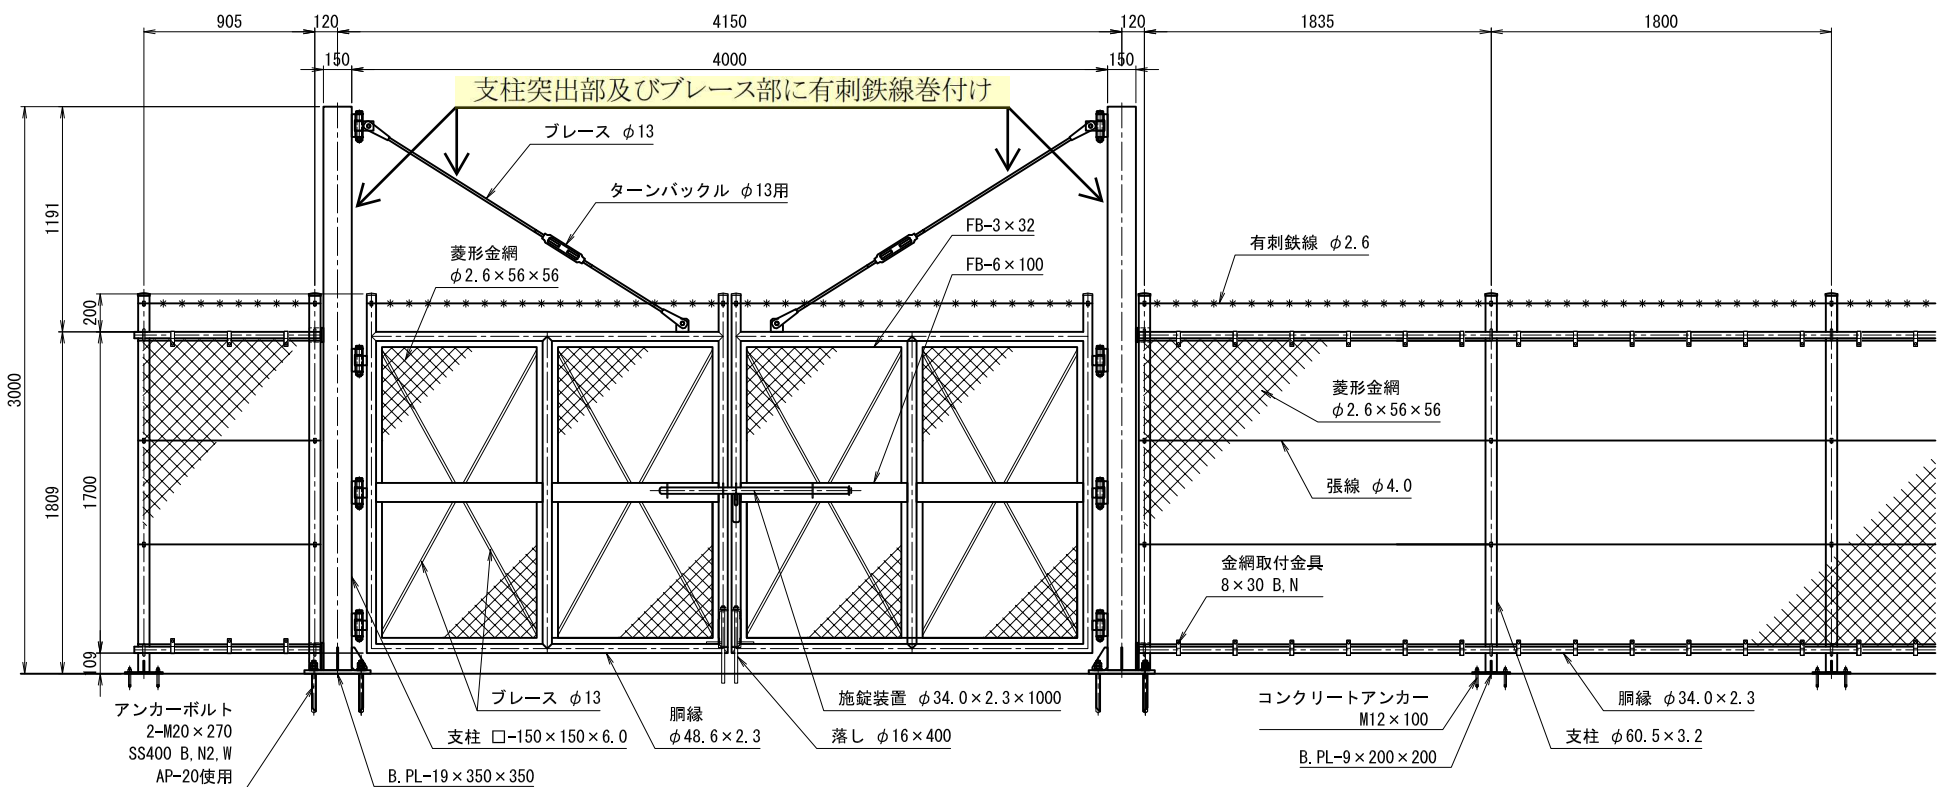

A - A

S=1:20

